Drawing No. 图号
SL/B/00/OPD/P12/109

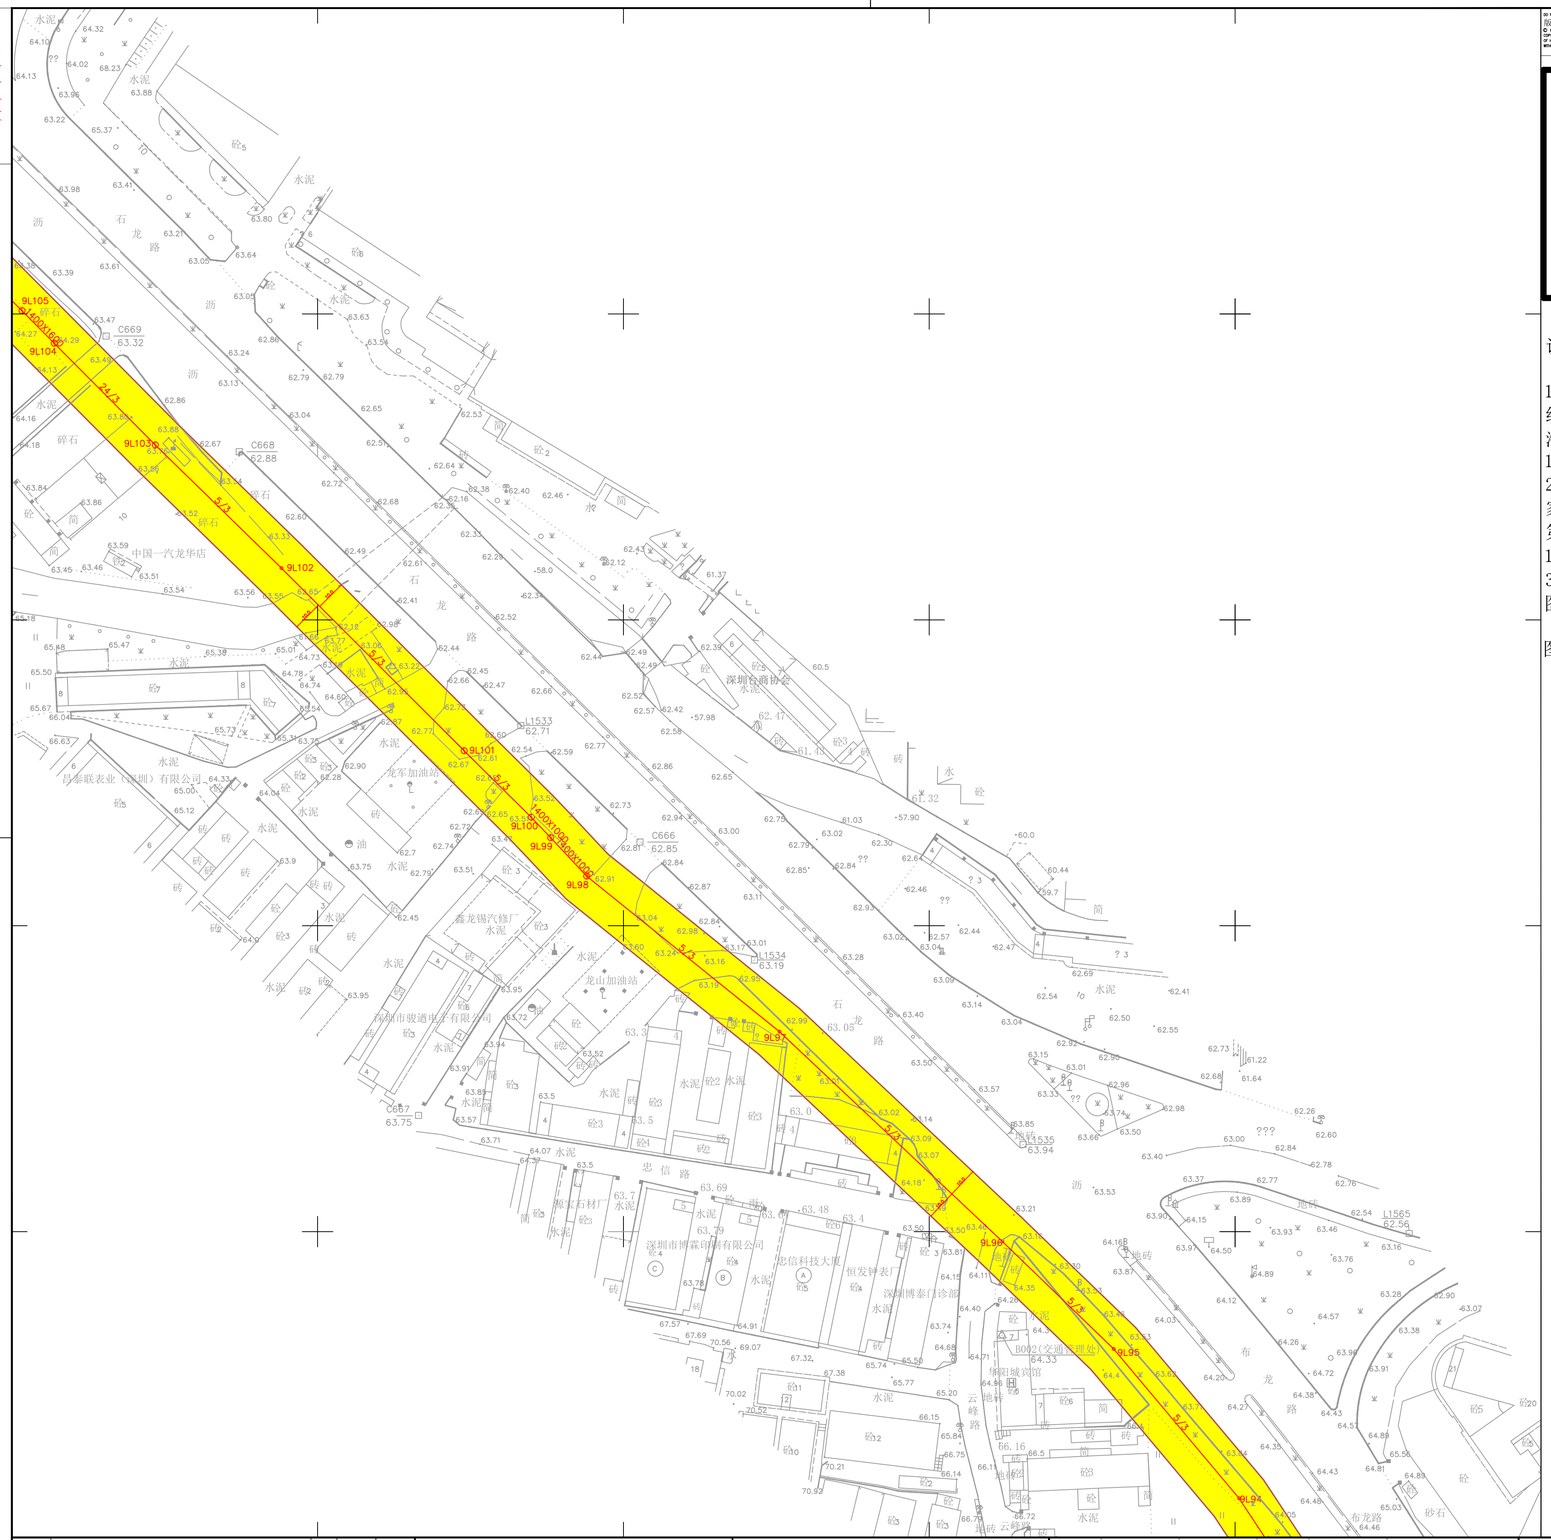


DO NOT SCALE DRAWING. VERIFY ALL DIMENSIONS ON SITE
版权所有不得复印
© MTR CORPORATION (SHENZHEN) LIMITED
COPYRIGHT IN RESPECT OF THIS DRAWING / DOCUMENT IS OWNED BY THE MTR CORPORATION LIMITED
OF HONG KONG. NO REPRODUCTION OF THE DRAWING / DOCUMENT IN ANY PART BY WHATEVER MEANS IS PERMITTED
WITHOUT THE PRIOR WRITTEN CONSENT OF THE MTR CORPORATION LIMITED.

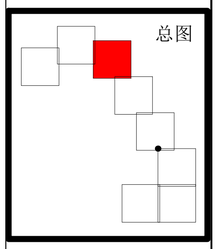


说明：

1.坐标采用深圳坐标系统，高程采用1956年黄海高程系统,等高距为1m。
2.GB/T20257.1-2007国家基本比例尺地图图式第1部分：1:500 1:1000 1:2000地形图图式。
3.2011年6月数字化地形图。

图例：

电力管道

| | |
|---|---|
| 200 | 管道及管径 |
| 800X600 | 管道及断面尺寸 |
| L1 | 检修井及点号 |
| L2 | 控制柜及点号 |
| L3 | 上杆及点号 |
| L4 | 出入地及点号 |
| L5 | 预留口及点号 |
| L6 | 配电箱及点号 |
| L7 | 配电房及点号 |
| L8 | 未知井及点号 |
| L9 | 通风井及点号 |
| L10 | 管线点及点号 |

控制保护区边线

保护区范围线

| REVISION | DESCRIPTION | BY | DATE | APPROVED |
|---|---|---|---|---|
| | | | | |

MTR港铁
1000 HePing Road, Longhua District
Shenzhen,China.
Post code: 518019
Tel.:(86)0755-29276000
Tel.:(86)0755-29276001
深圳市龙华区和平路1000号
邮编：518019
电话：(86)0755-29276000
传真：(86)0755-29276001

Project Title 项目名称
深圳轨道交通4号线二期工程

会签

| | | |
|---|---|---|
| Drawn 绘图 | FF | |
| Designed 设计 | LQ | |
| Checked 检查 | LQ | |
| Approved 审核 | YH | |

Scale 比例 1:1000
Date 日期 6/2/2017
As-built Dwg No. 竣工图号 ---

Drawing Title 图纸名称
深圳轨道交通4号线110kV长胜输电线路控制保护区图

Drawing No. 图号 SL4/B/LHD/OPD/P12/109
Rev. 版本 A

Cad-File No. SL4/B/00/OPD/P12/109.dwg
Disk/Tape No.